#460

BILL NO. Z-91-03-12

ZONING MAP ORDINANCE NO. Z-05-91

AN ORDINANCE amending the City of Fort Wayne Zoning Map No. M-38.

BE IT ORDAINED BY THE COMMON COUNCIL OF THE CITY OF FORT WAYNE, INDIANA:

SECTION 1. That the area described as follows is hereby designated an B-1-B (Light Business) District under the terms of Chapter 33 of the Code of the City of Fort Wayne, Indiana of 1974:

> Part of the SE ¼ of Sec. 14, T 31 N, R 12 E, more particularly described as follows; beginning at a point on the south line of said ¼ Section, said point being 150' W of the SE corner of said ¼ section; thence W along said ¼ section line 565' to a point; thence N parallel with the E line of said ¼ section 348.48'; thence E parallel with the S line of said ¼ section a distance of 125'; thence N parallel with the E line of said ¼ section a distance of 186.52'; thence W parallel with the S line of said ¼ section 275' to a point; thence N parallel to the E line of said ¼ section 261'; thence E parallel with the S line of said ¼ section 125'; thence N parallel with the E line of said ¼ section 373' to the southerly right-of-way line of Interstate Highway No. 69; thence following said right-of-way line in an easterly and southerly direction to the point of beginning, and subject to all rights-of-way.

and the symbols of the City of Fort Wayne Zoning Map No. M-38, as established by Section 11 of Chapter 33 of the Code of the City of Fort Wayne, Indiana are hereby changed accordingly.

SECTION 2. That this Ordinance shall be in full force and effect from and after its passage and approval by the Mayor.

Thomas C. Henry
Councilmember

APPROVED AS TO FORM AND LEGALITY:

J.T. McCaulay
J. TIMOTHY MCCAULAY, CITY ATTORNEY

Read the first time in full and on motion by Henry, seconded by Redd, and duly adopted, read the second time by title and referred to the Committee on Regulations (and the City Plan Commission for recommendation) and Public Hearing to be held after due legal notice, at the Common Council Conference Room 128, City-County Building, Fort Wayne, Indiana, on _____, the _____, day of _____, 19____, at _____ o'clock _____ M.,E.S.T.

DATED: 3-12-91

Sandra E. Kennedy
SANDRA E. KENNEDY, CITY CLERK

Read the third time in full and on motion by Henry, seconded by Bradbury, and duly adopted, placed on its passage. PASSED ~~LOST~~ by the following vote:

	AYES	NAYS	ABSTAINED	ABSENT
TOTAL VOTES	8			1
BRADBURY	✓			
BURNS	✓			
EDMONDS	✓			
GiaQUINTA	✓			
HENRY	✓			
LONG	✓			
REDD				✓
SCHMIDT	✓			
TALARICO	✓			

DATED: 4-9-91

Sandra E. Kennedy
SANDRA E. KENNEDY, CITY CLERK

Passed and adopted by the Common Council of the City of Fort Wayne, Indiana, as ~~(ANNEXATION)~~ ~~(APPROPRIATION)~~ ~~(GENERAL)~~ (~~SPECIAL~~) (ZONING MAP) ORDINANCE ~~RESOLUTION~~ NO. 2-05-91 on the 9th day of April, 19 91

ATTEST:
Sandra E. Kennedy
SANDRA E. KENNEDY, CITY CLERK

(SEAL)
Samuel J. Talarico
PRESIDING OFFICER

Presented by me to the Mayor of the City of Fort Wayne, Indiana, on the 10th day of April, 19 91, at the hour of 1:30 o'clock P.M.,E.S.T.

Sandra E. Kennedy
SANDRA E. KENNEDY, CITY CLERK

Approved and signed by me this 11th day of April, 19 91, at the hour of 10:00 o'clock P M.,E.S.T.

PAUL HELMKE, MAYOR

PETITION FOR ZONING ORDINANCE AMENDMENT

RECEIPT NO. _____

THIS IS TO BE FILED IN DUPLICATE

DATE FILED _____

INTENDED USE _____

I/We _____
(Applicant's Name or Names)

do hereby petition your Honorable Body to amend the Zoning Map of Fort Wayne Indiana, by reclassifying from a/an IA District to a/an B1B District the property described as follows:

SEE ATTACHED (ANPETCHA IA)

(Legal Descrption) If additional space is needed, use reverse side.

ADDRESS OF PROPERTY IS TO BE INCLUDED:

221-305-333 E. Washington Center Road

(General Description for Planning Staff Use Only)

I/We, the undersigned, certify that I am/We are the owner(s) of fifty-one percentum (51%) or more of the property described in this petition.

(Name)	(Address)	(Signature)

(If additional space is needed, use reverse side.)

Legal Description checked by _____.
(OFFICE USE ONLY)

NOTE FOLLOWING RULES

All requests for deferrals, continuances, withdrawals, or requst that the ordinance be taken under advisement shall be filed in writing and be submitted to the City Plan Commission prior to the legal notice pertaining to the ordinan being sent to the newspaper for legal publication. If the request for deferral continuance or request that ordinances be taken under advisement is received prior to the publication of the legal ad being published the head of the Plan Commission staff shall not put the matter on the agenda for the meeting at whic it was to be considered. The Plan Commission staff will not accept request from petitioners for deferrals, continuances, withdrawals, or requests that an ordinance be taken under advisement, after the legal notice of said ordinance is forwarded to the newspaper for legal publication but shall schedule the matt for hearing before the City Plan Commission. (FILING FEE $100.00)

Name and address of the preparer, attorney or agent.

(Name)	(Address & Zip Code)	(Telephone Number)

COMMUNITY DEVELOPMENT AND PLANNING / Division of Long Range Planning & Zoning and (CITY PLAN COMMISSION) / Room #830, City-County Building, One Main Street, Fort Wayne, IN 46802 (PHONE: 219/427-1140).

Applicants, Property owners and preparer shall be notified of the Public Hearin approximately ten (10) days prior to the meeting.

5) Anpetcha (Marriott)

Part of the SE ¼ of Sec. 14, T 31 N, R 12 E, more particularly described as follows; beginning at a point on the south line of said ¼ Section, said point being 150′ W of the SE corner of said ¼ section; thence W along said ¼ section line 565′ to a point; thence N parallel with the E line of said ¼ section 348.48′; thence E parallel with the S line of said ¼ section a distance of 125′; thence N parallel with the E line of said ¼ section a distance of 186.52′; thence W parallel with the S line of said ¼ section 275′ to a point; thence N parallel to the E line of said ¼ section 261′; thence E parallel with the S line of said ¼ section 125′; thence N parallel with the E line of said ¼ section 373′ to the southerly right-of-way line of Interstate Highway No. 69; thence following said right-of-way line in an easterly and southerly direction to the point of beginning, and subject to all rights-of-way.

RESOLUTION OF ZONING ORDINANCE AMENDMENT RECOMMENDATION

WHEREAS, the Common Council of the City of Fort Wayne, Indiana, on March 12, 1991 referred a proposed zoning map amendment to the City Plan Commission which proposed ordinance was designated Bill No. Z-91-03-12; and,

WHEREAS, the required notice of public hearing on such proposed ordinance has been published as required by law; and,

WHEREAS, the City Plan Commission conducted a public hearing on such proposed ordinance on March 18, 1991.

NOW THEREFORE, BE IT RESOLVED that the City Plan Commission does hereby recommend that this ordinance be returned to the Common Council with a DO PASS recommendation based on the Commission's following "Findings of Fact":

(1) the grant will not be injurious to the public health, safety, morals, and general welfare of the community;

(2) the use or value of the area adjacent to the property included in the rezoning will not be affected in a substantially adverse manner;

(3) the need for the rezoning arises from some condition peculiar to the property involved and the condition is not due to the general conditions of the neighborhood;

(4) the strict application of the terms of the zoning ordinance will constitute an unusual and unnecessary hardship if applied to the property for which the rezoning is sought; and,

(5) the grant does not interfere substantially with the comprehensive plan adopted under the 500 series of the metropolitan development law.

BE IT FURTHER RESOLVED that the Secretary is hereby directed to present a copy of this resolution to the Common Council at its next regular meeting.

This is to certify that the above is a true and exact copy of a resoluton adopted at the meeting of the Fort Wayne City Plan Commission held March 15, 1991.

Certified and signed this
27th day of March 1991.

Robert Hutner
Secretary

#760

ORIGINAL

ORIGINAL

DIGEST SHEET

TITLE OF ORDINANCE Zoning Map Amendment

DEPARTMENT REQUESTING ORDINANCE Land Use Management - C&ED

SYNOPSIS OF ORDINANCE 221, 305 & 333 E Washington Center Road

2-91-03-12

EFFECT OF PASSAGE Property is presently zoned IA Symbol - Interchange Access District. Property will become B-1-B - Limited Business District.

EFFECT OF NON-PASSAGE Property will remain zoned IA Symbol - Interchange Access District.

MONEY INVOLVED (Direct Costs, Expenditures, Savings)

(ASSIGN TO COMMITTEE (J.N.)

FACT SHEET

Z-91-03-12

BILL NUMBER

Division of Community Development & Planning

BRIEF TITLE

Zoning Map Amendment

From IA to B-1-B

APPROVAL DEADLINE

REASON

DETAILS

Specific Location and/or Address

221, 305 & 333 E Washington Ctr Road

Reason for Project

Elimination of the IA District.

Discussion (Including relationship to other Council actions)

18 March 1991 - Public Hearing

Wayne O'Brien, Planner II with Community & Economic Development stated that the staff is proposing to eliminate the IA text. He stated that this is one of five areas in the city that was developed under the provisions of the IA District. He stated that they are proposing to reclassify this area to a B-1-B District. He stated that this area consists of approximately 11.36 acres. He stated that the existing development is the Marriot Inn and Arby's and the Cork & Cleaver. He stated that the reclassification will not create any non-conforming uses and the zoning would be compatible with the other uses in the vicinity.

There was no one else present who wished to speak in favor of or in opposition to the proposed rezoning.

POSITIONS	RECOMMENDATIONS
Sponsor	City Plan Commission
Area Affected	City Wide Other Areas
Applicants/ Proponents	Applicant(s) City Plan Commission City Department Other
Opponents	Groups or Individuals Basis of Opposition
Staff Recommendation	[X] For [ ] Against Reason Against
Board or Commission Recommendation	By [X] For [ ] Against [ ] No Action Taken [ ] For with revisions to conditions (See Details column for conditions)
CITY COUNCIL ACTIONS (For Council use only)	[ ] Pass [ ] Other [ ] Pass (as amended) [ ] Hold [ ] Council Sub. [ ] Do not pass

DETAILS

25 March 1991 - Business Meeting

Motion was made and seconded to return the ordinance to the Common Council with a DO PASS recommendation.

Of the eight (8) members present, seven (7) voted in favor of the motion, one (1) did not vote.

Motion carried.

POLICY/PROGRAM IMPACT

Policy or Program Change	☐ No ☐ Yes
Operational Impact Assessment	

(This space for further discussion)

Project Start Date 11 February 1991

Projected Completion or Occupancy Date 27 March 1991

Fact Sheet Prepared by Date 27 March 1991

Patricia Biancaniello

Reviewed by Date 3-28-91

R. Maglioz

Reference or Case Number

BILL NO. Z-91-03-12

REPORT OF THE COMMITTEE ON REGULATIONS

THOMAS C. HENRY, CHAIRMAN
DAVID C. LONG, VICE CHAIRMAN
EDMONDS, SCHMIDT, BRADBURY

WE, YOUR COMMITTEE ON REGULATIONS TO WHOM WAS

REFERRED AN (ORDINANCE) ~~(RESOLUTION)~~ amending the City of Fort Wayne Zoning Map No. M-38

HAVE HAD SAID (ORDINANCE) ~~(RESOLUTION)~~ UNDER CONSIDERATION AND BEG LEAVE TO REPORT BACK TO THE COMMON COUNCIL THAT SAID (ORDINANCE) ~~(RESOLUTION)~~

DO PASS	DO NOT PASS	ABSTAIN	NO REC

DATED: 4-9-91.

Sandra E. Kennedy
City Clerk

REZONING PETITION

AREA MAP

CASE NO. #460

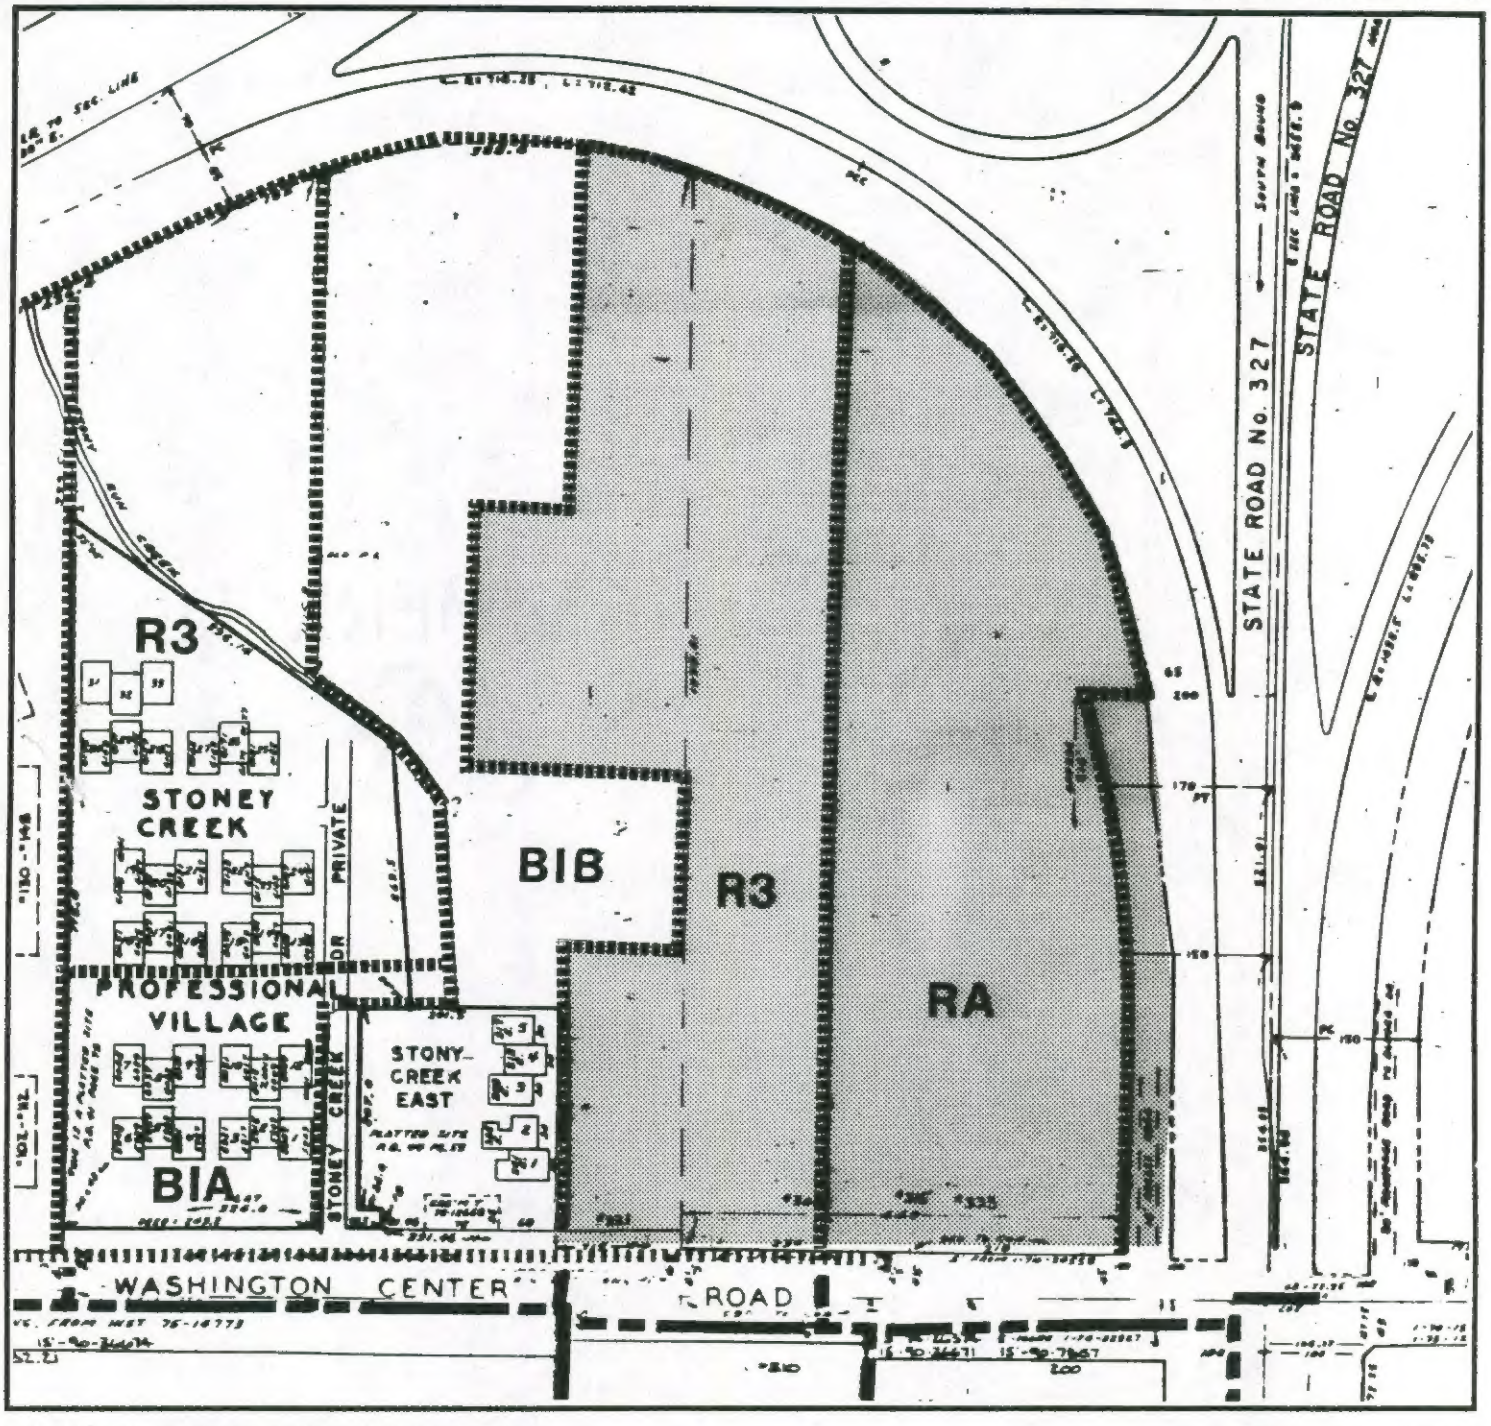

COUNCILMANIC DISTRICT NO. 3

Map No.: M-38
LW 2-22-91

R1	One-Family	**B1**	Limited Business	**M1**	Light Industrial
R2	Two-Family	**B2**	Planned Shopping Center	**M2**	General Industrial
R3	Multi-Family	**B3**	General Business	**M3**	Heavy Industrial
RA/RB	Residential	**B4**	Roadside Business	**IA**	Interchange Access
PUD	Planned Unit Dev.	**POD**	Professional Office District	**MHP**	Mobile Home Park